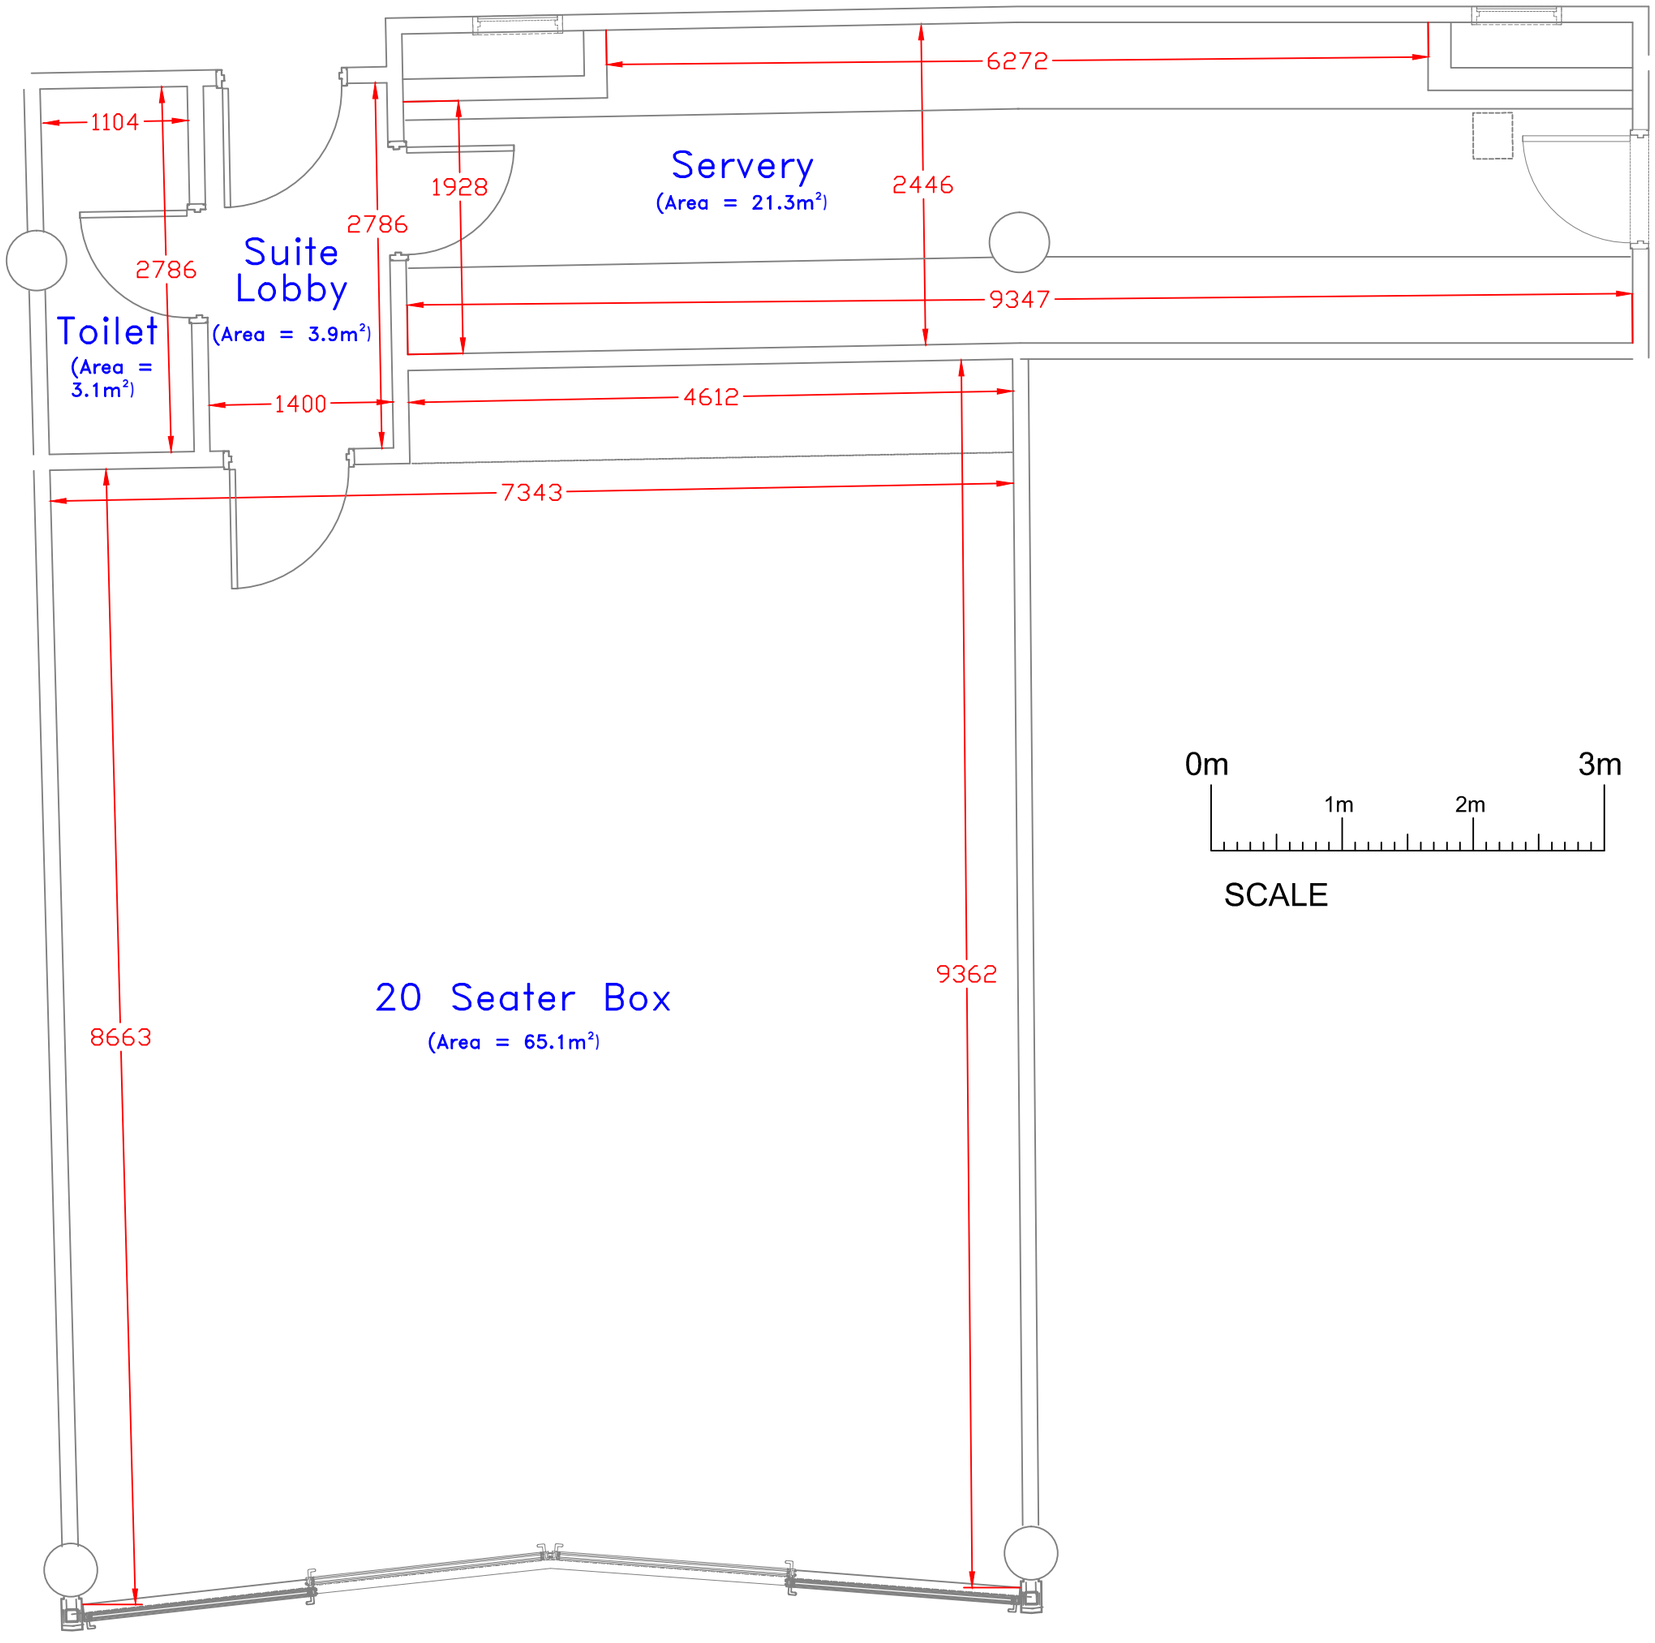

General Notes

No.	Revision/Issue	Date

WEMBLEY STADIUM
WEMBLEY HA9 0WS ©
T: 0844 980 8001 #6894 Jessie.Buchanan@TheFA.com

Stadium Information	
Level	3/4
Quadrant	
Zone	
Location	STADIUM
Project Manager	

Project	
Title	20 SEATER BOX
Scale	NTS
Drawn by	J.BUCHANAN
Date	02-07-14
Dwg Ref	020714-JB-001